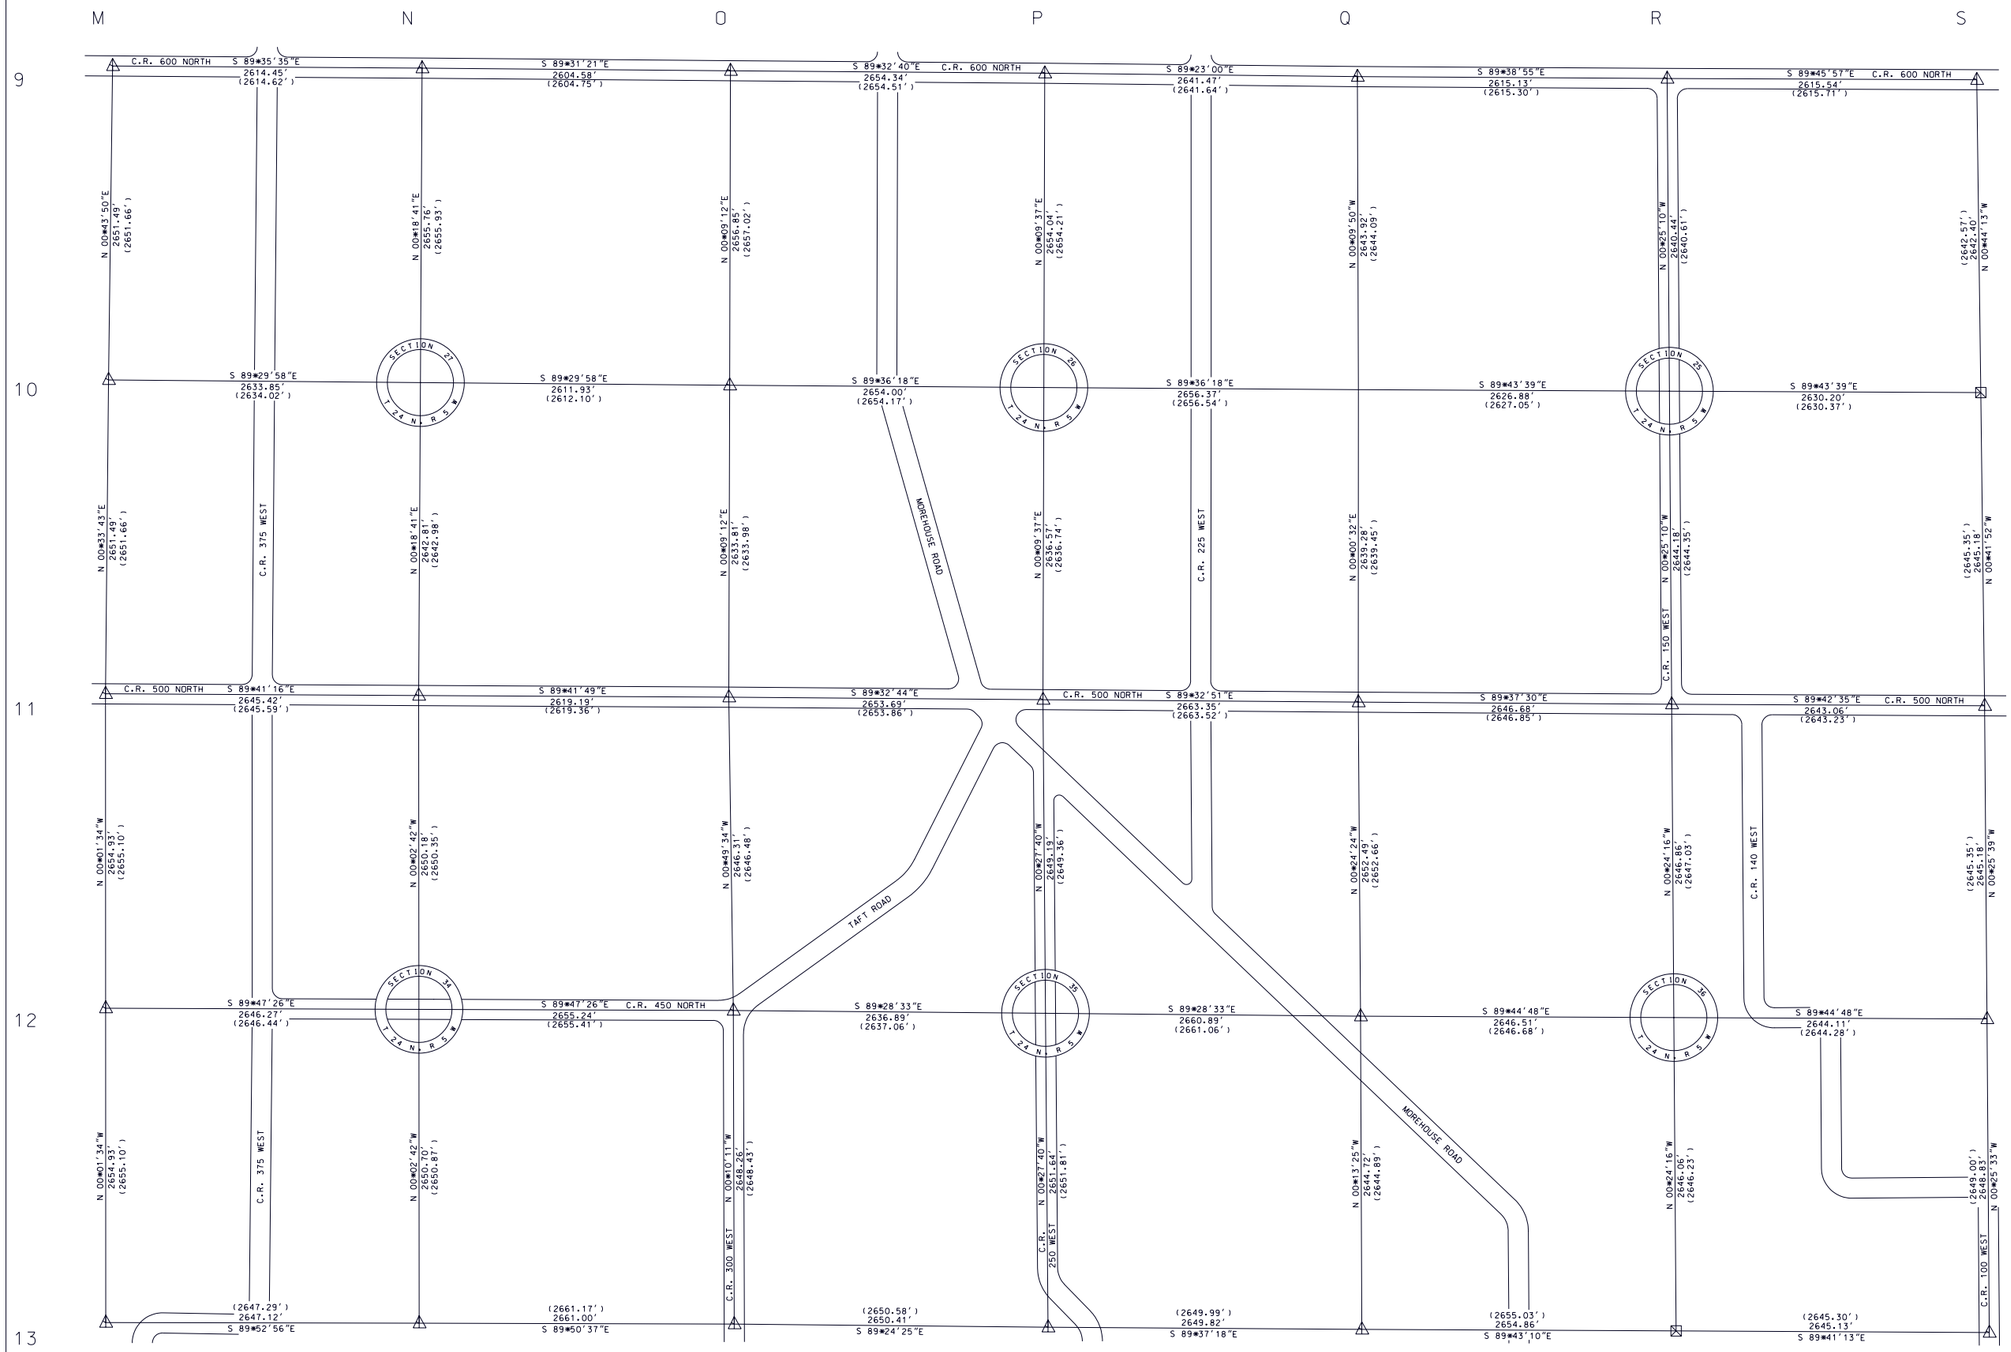

Scale: 1" = 600'

ROADS, STREAMS AND OTHER PHYSICAL FEATURES ARE NOT SHOWN TO SCALE

0 600 1200 1800 2400

NAD 83(86) COORDINATES (U. S. SURVEY FEET)		
GRID	NORTH	EAST
M-9	1914577.888	2981056.829
N-9	1914559.315	2983671.212
O-9	1914537.614	2986275.704
P-9	1914516.510	2988929.956
Q-9	1914488.077	2991571.276
R-9	1914472.037	2994186.361
S-9	1914461.342	2996801.884
M-10	1911926.610	2981023.022
N-10	1911903.597	2983656.773
O-10	1911880.776	2986268.599
P-10	1911862.480	2988922.536
Q-10	1911844.168	2991578.843
R-10	1911831.671	2994205.697
S-10	1911819.159	2996835.869
M-11	1909275.244	2980997.022
N-11	1909260.824	2983642.405
O-11	1909246.973	2986261.556
P-11	1909225.923	2988915.166
Q-11	1909204.892	2991578.435
R-11	1909187.565	2994225.061
S-11	1909174.178	2996868.086
M-12	1906620.314	2980998.238
N-12	1906610.645	2983644.486
O-12	1906600.943	2986299.713
P-12	1906576.815	2988936.488
Q-12	1906552.468	2991597.263
R-12	1906540.767	2994243.744
S-12	1906529.076	2996887.825
M-13	1903965.385	2980999.455
N-13	1903959.948	2983646.567
O-13	1903952.690	2986307.558
P-13	1903925.257	2988957.830
Q-13	1903907.764	2991607.588
R-13	1903894.770	2994262.421
S-13	1903880.315	2996907.513

NOTE: SECTION CENTERS ARE COMPUTED FOR INFORMATION AND REFERENCE PURPOSES. LOCAL EVIDENCE (IF ANY) SHOULD BE EVALUATED IN EACH SECTION.

Theoretical Uncertainty (TU) of measurements = 0.30' (radius).
reference:
Title 865 IAC 1-12-8

DOSSIERS CONTAINING INFORMATION NECESSARY FOR RECOVERY AND USE OF SECTION CORNER MONUMENTATION AVAILABLE FROM PROJECT OFFICE.

Dale L. Grimes, PLS #S0452

LEGEND

△ CORNER MONUMENT SET - BERNTSEN A1NB, RT-1 OR D-1 ALUMINUM MONUMENT

\+ NO MONUMENT FOUND / SET SEE CORNER DOSSIER

⊠ OTHER MONUMENTATION FOUND / SET SEE CORNER DOSSIER

HORIZONTAL DATUM IS BASED ON THE INDIANA STATE PLANE COORDINATE SYSTEM. WEST ZONE. ALL BEARINGS ARE REFERENCED TO GRID NORTH.

COMBINATION SCALE AND SEA LEVEL REDUCTION FACTOR: 0.9999355

DIMENSIONS SHOWN IN PARENTHESIS INDICATE GROUND LEVEL DISTANCES.

TIPPECANOE COUNTY SECTION CORNER PERPETUATION PROJECT

MICHAEL J. SPENCER, COUNTY SURVEYOR
DALE L. GRIMES, PLS, PROJECT MANAGER
COUNTY OFFICE BUILDING
20 N. THIRD STREET
LAFAYETTE, INDIANA 47901
(317) 423-9262

TIPPECANOE COUNTY BOARD OF COMMISSIONERS: * JOHN KNOCHEL * KATHLEEN HUDSON * RUTH SHEDD *

DALE L. GRIMES REGISTERED No. S 0452 STATE OF INDIANA LAND SURVEYOR

TOWNSHIP 24 NORTH, RANGE 5 WEST

TIPPECANOE / WABASH TOWNSHIP - TIPPECANOE COUNTY, INDIANA

COMPUTED BY: Dale L. Grimes	RESEARCH BY: Anthony S. Ross	SHEET 24-5-F
DRAWN BY: Dale L. Grimes	DATE: 2 FEBRUARY 1999	
FIELD WORK: Grimes, Ross		
FROM: September 1997 TO: November 1998		PLOT DATE: 3 FEBRUARY 1999