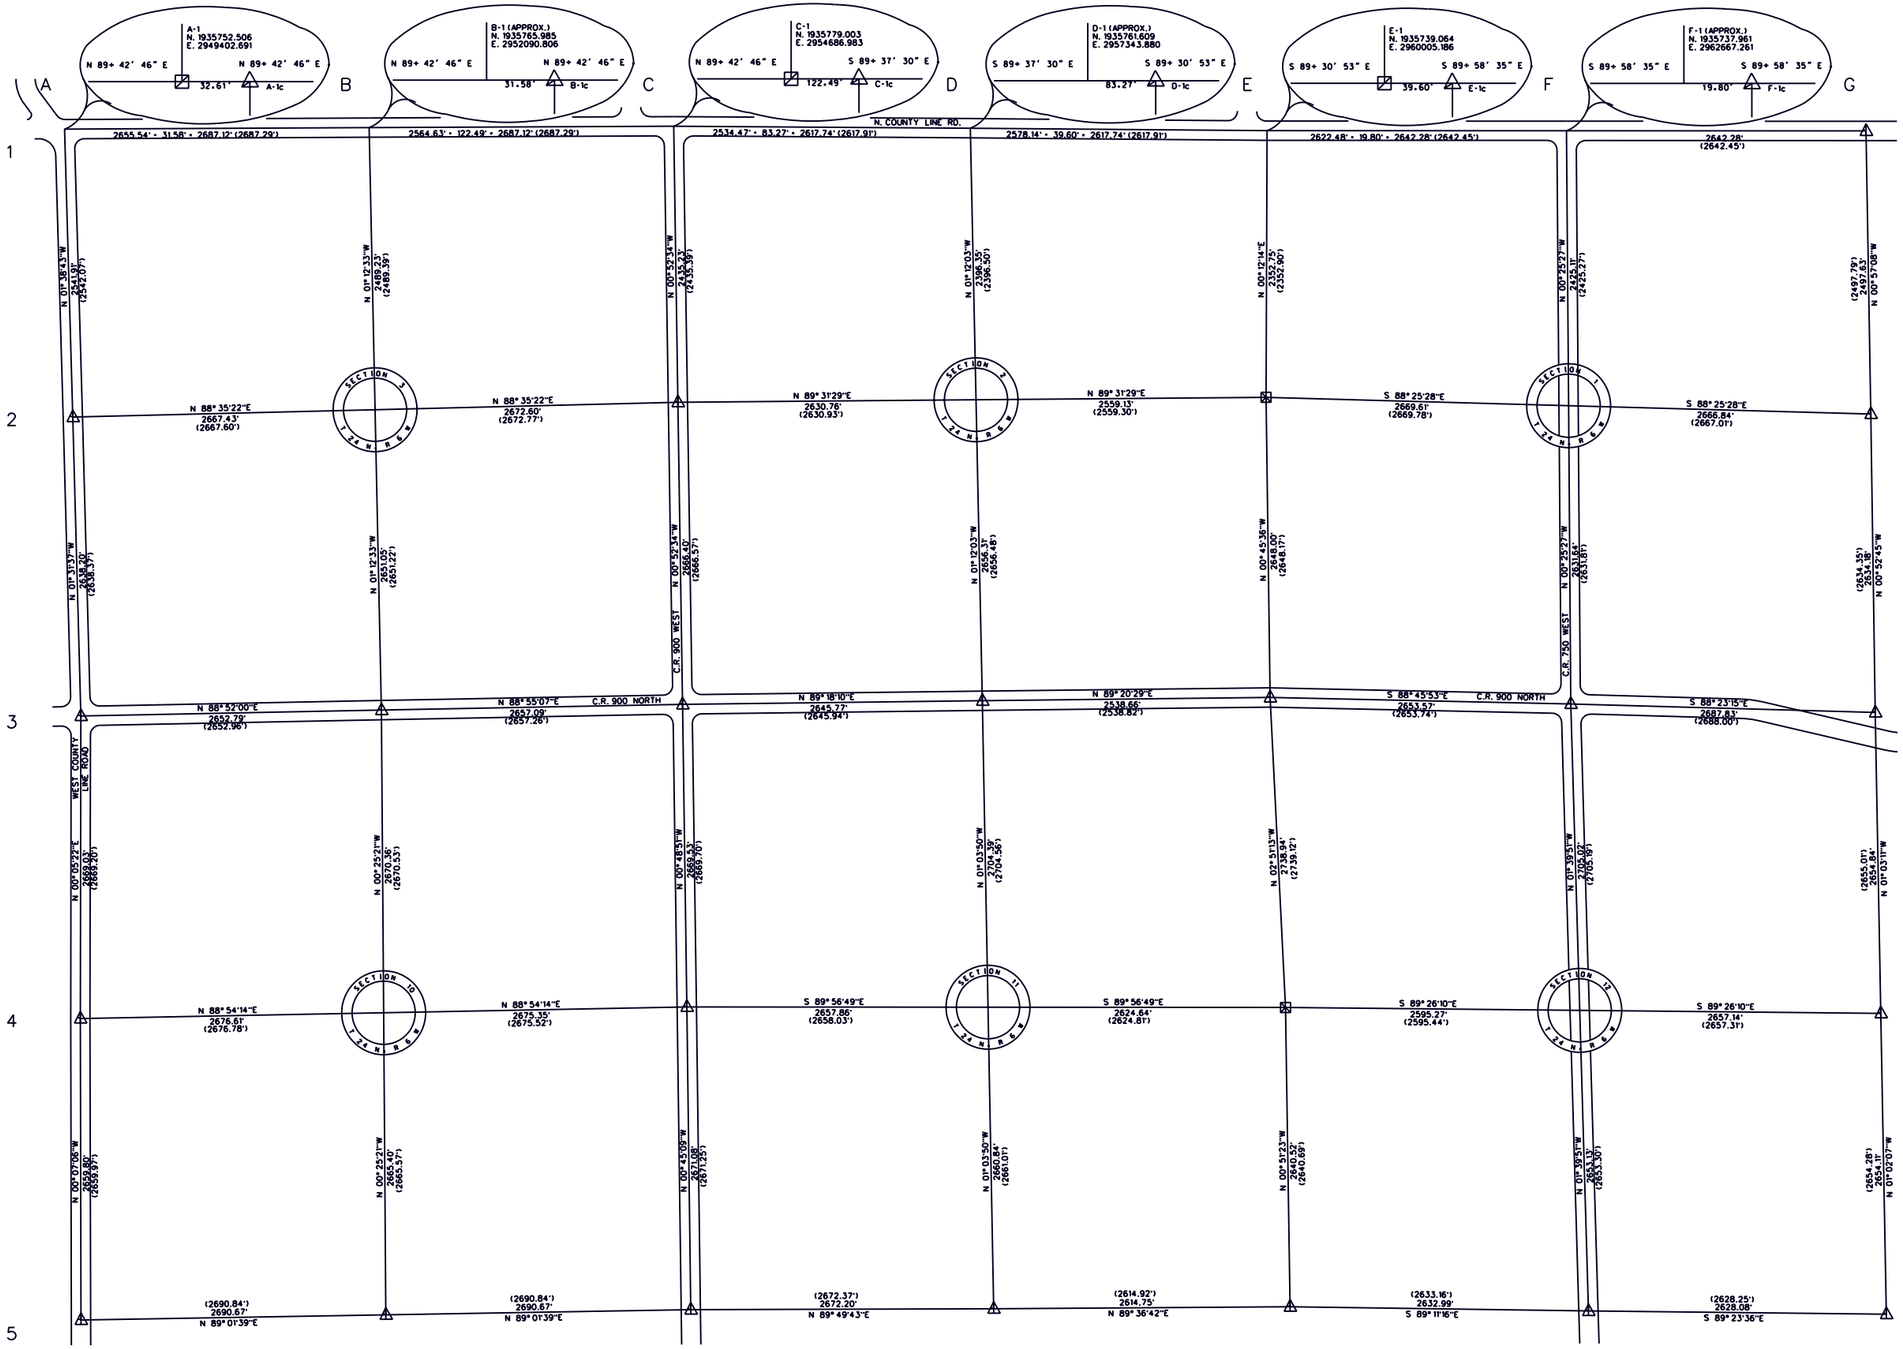

Scale: 1" = 600'

ROADS, STREAMS AND OTHER PHYSICAL FEATURES ARE NOT SHOWN TO SCALE

0 1200 2400
600 1800

NAD 83(86) COORDINATES (U. S. SURVEY FEET)		
GRID	NORTH	EAST
A-1c	1935752.670	2949435.305
B-1c	1935766.143	2952122.387
C-1c	1935778.201	2954809.467
D-1c	1935760.903	2957427.143
E-1c	1935739.047	2960044.784
F-1c	1935737.953	2962687.060
G-1	1935736.859	2965329.336
A-2	1933211.810	2949508.286
B-2	1933277.468	2952174.912
C-2	1933343.254	2954846.702
D-2	1933365.079	2957477.367
E-2	1933386.311	2960036.409
F-2	1933312.907	2962705.010
G-2	1933239.579	2965370.839
A-3	1930574.550	2949578.581
B-3	1930627.013	2952230.852
C-3	1930677.162	2954887.470
D-3	1930709.358	2957533.040
E-3	1930738.543	2960071.537
F-3	1930681.340	2962724.488
G-3	1930605.705	2965411.258
A-4	1927905.520	2949574.416
B-4	1927956.724	2952250.541
C-4	1928007.904	2954925.399
D-4	1928005.438	2957583.258
E-4	1928003.002	2960207.898
F-4	1927977.460	2962803.039
G-4	1927951.310	2965460.054
A-5	1925245.725	2949579.911
B-5	1925291.392	2952270.193
C-5	1925337.059	2954960.476
D-5	1925345.054	2957632.667
E-5	1925362.772	2960247.359
F-5	1925325.452	2962880.082
G-5	1925297.629	2965508.014

NOTE: SECTION CENTERS ARE COMPUTED FOR INFORMATION AND REFERENCE PURPOSES. LOCAL EVIDENCE (IF ANY) SHOULD BE EVALUATED IN EACH SECTION.

Theoretical Uncertainty (TU) of measurements = 0.30' (radius). reference: Title 865 IAC 1-12-8

DOSSIERS CONTAINING INFORMATION NECESSARY FOR RECOVERY AND USE OF SECTION CORNER MONUMENTATION AVAILABLE FROM PROJECT OFFICE.

Dale L. Grimes, PLS #S0452

LEGEND

- △ CORNER MONUMENT SET - BERNTSEN A1NB, RT-1 OR D-1 ALUMINUM MONUMENT
- + NO MONUMENT FOUND / SET SEE CORNER DOSSIER
- ⊠ OTHER MONUMENTATION FOUND / SET SEE CORNER DOSSIER

HORIZONTAL DATUM IS BASED ON THE INDIANA STATE PLANE COORDINATE SYSTEM, WEST ZONE. ALL BEARINGS ARE REFERENCED TO GRID NORTH.

COMBINATION SCALE AND SEA LEVEL REDUCTION FACTOR: 0.9999555

DIMENSIONS SHOWN IN PARENTHESIS INDICATE GROUND LEVEL DISTANCES.

TIPPECANOE COUNTY SECTION CORNER PERPETUATION PROJECT

MICHAEL J. SPENCER, COUNTY SURVEYOR
DALE L. GRIMES, PLS, PROJECT MANAGER
COUNTY OFFICE BUILDING
20 N. THIRD STREET
LAFAYETTE, INDIANA 47901
(317) 423-9262

TIPPECANOE COUNTY BOARD OF COMMISSIONERS: • JOHN KNOCHEL • KATHLEEN HUDSON • RUTH SHEDD •

DALE L. GRIMES REGISTERED No. S 0452 STATE OF INDIANA LAND SURVEYOR

TOWNSHIP 24 NORTH, RANGE 6 WEST
SHELBY TOWNSHIP - TIPPECANOE COUNTY, INDIANA

COMPUTED BY: Dale L. Grimes	RESEARCH BY: Anthony S. Ross	SHEET 24-6-B
DRAWN BY: Dale L. Grimes	DATE: 8 MAY 1998	
FIELD WORK: Grimes, Ross		
FROM: May 1997	TO: October 1997	PLOT DATE: