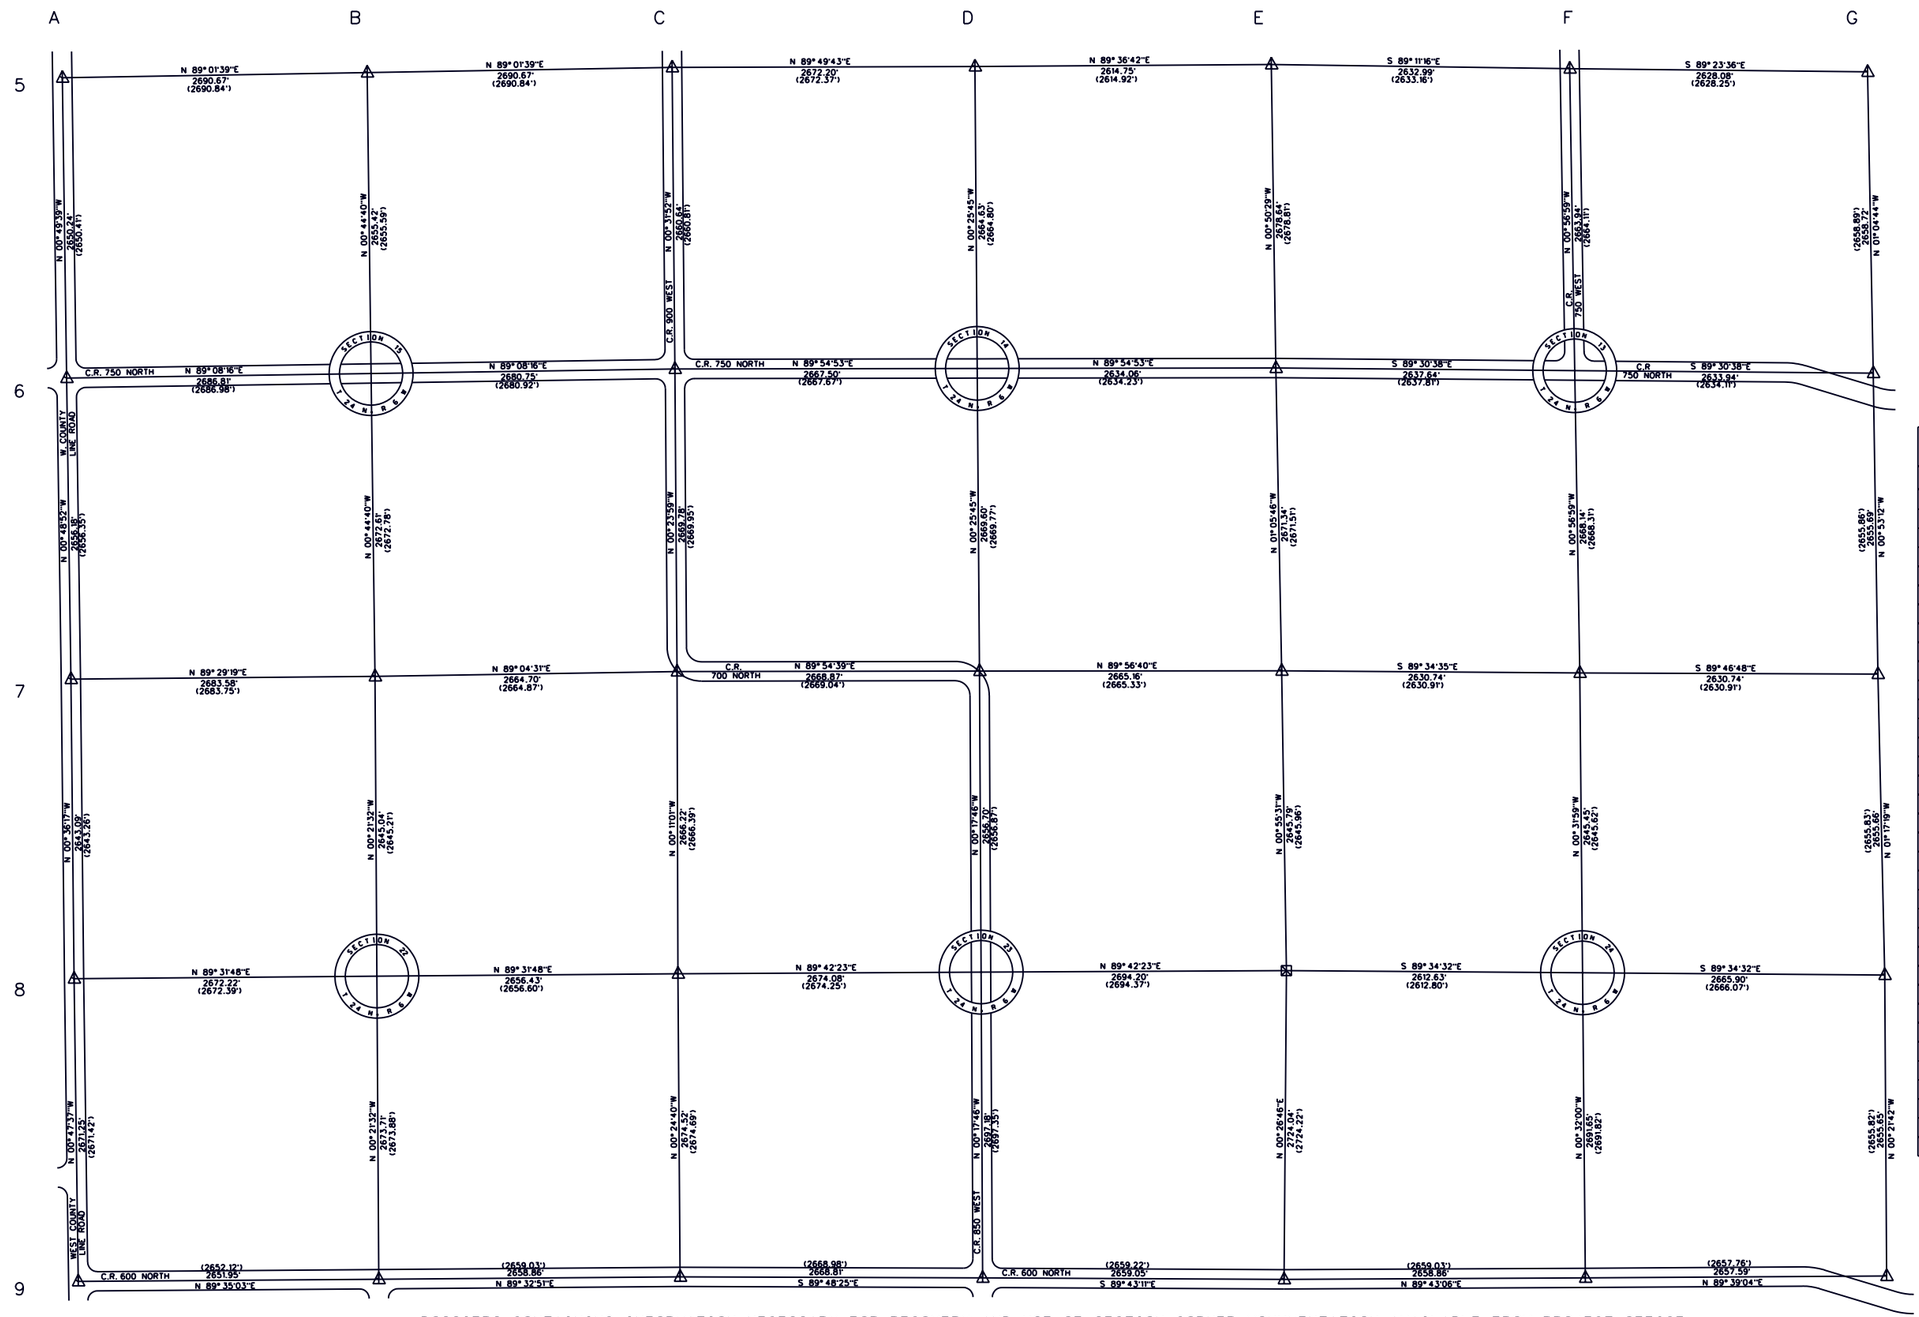

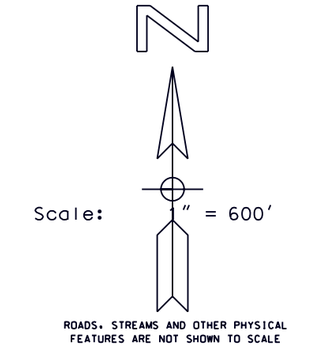

NAD 83(86) COORDINATES (U. S. SURVEY FEET)		
GRID	NORTH	EAST
A-5	1925245. 725	2949579. 911
B-5	1925291. 392	2952270. 193
C-5	1925337. 059	2954960. 476
D-5	1925345. 054	2957632. 667
E-5	1925362. 772	2960247. 359
F-5	1925325. 452	2962880. 082
G-5	1925297. 629	2965508. 014
A-6	1922595. 765	2949618. 181
B-6	1922636. 194	2952304. 691
C-6	1922676. 532	2954985. 138
D-6	1922680. 499	2957652. 630
E-6	1922684. 416	2960286. 688
F-6	1922661. 880	2962924. 235
G-6	1922639. 376	2965558. 075
A-7	1919939. 853	2949655. 940
B-7	1919963. 808	2952339. 411
C-7	1920006. 817	2955003. 763
D-7	1920010. 971	2957672. 630
E-7	1920013. 560	2960337. 792
F-7	1919994. 104	2962968. 458
G-7	1919984. 004	2965599. 176
A-8	1917296. 909	2949683. 842
B-8	1917318. 825	2952355. 973
C-8	1917340. 611	2955012. 309
D-8	1917354. 311	2957686. 355
E-8	1917368. 114	2960380. 517
F-8	1917348. 764	2962993. 074
G-8	1917329. 020	2965658. 904
A-9	1914625. 916	2949720. 836
B-9	1914645. 169	2952372. 715
C-9	1914666. 162	2955031. 494
D-9	1914657. 166	2957700. 288
E-9	1914644. 161	2960359. 301
F-9	1914657. 233	2963018. 128
G-9	1914673. 419	2965675. 666

NOTE: SECTION CENTERS ARE COMPUTED FOR INFORMATION AND REFERENCE PURPOSES. LOCAL EVIDENCE (IF ANY) SHOULD BE EVALUATED IN EACH SECTION.

Theoretical Uncertainty (TU) of measurements = 0.30' (radius). reference: Title 865 IAC 1-12-8

DOSSIERS CONTAINING INFORMATION NECESSARY FOR RECOVERY AND USE OF SECTION CORNER MONUMENTATION AVAILABLE FROM PROJECT OFFICE.

Dale L. Grimes, PLS •S0452

LEGEND

△ CORNER MONUMENT SET - BERNTSEN A1NB, RT-1 OR D-1 ALUMINUM MONUMENT

+ NO MONUMENT FOUND / SET SEE CORNER DOSSIER

⊠ OTHER MONUMENTATION FOUND / SET SEE CORNER DOSSIER

HORIZONTAL DATUM IS BASED ON THE INDIANA STATE PLANE COORDINATE SYSTEM, WEST ZONE. ALL BEARINGS ARE REFERENCED TO GRID NORTH.

COMBINATION SCALE AND SEA LEVEL REDUCTION FACTOR: 0.9999355

DIMENSIONS SHOWN IN PARENTHESIS INDICATE GROUND LEVEL DISTANCES.

TIPPECANOE COUNTY SECTION CORNER PERPETUATION PROJECT

MICHAEL J. SPENCER, COUNTY SURVEYOR
DALE L. GRIMES, PLS, PROJECT MANAGER
COUNTY OFFICE BUILDING
20 N. THIRD STREET
LAFAYETTE, INDIANA 47901
(317) 423-9262

TIPPECANOE COUNTY BOARD OF COMMISSIONERS: • JOHN KNOCHEL • KATHLEEN HUDSON • RUTH SHEDD •

DALE L. GRIMES REGISTERED No. S 0452 STATE OF INDIANA LAND SURVEYOR

TOWNSHIP 24 NORTH, RANGE 6 WEST
SHELBY TOWNSHIP - TIPPECANOE COUNTY, INDIANA

COMPUTED BY: Dale L. Grimes	RESEARCH BY: Anthony S. Ross	SHEET
DRAWN BY: Dale L. Grimes	DATE: 10 JUNE 1998	24-6-D
FIELD WORK: Grimes, Ross		PLOT DATE:
FROM: May 1997	TO: October 1997	